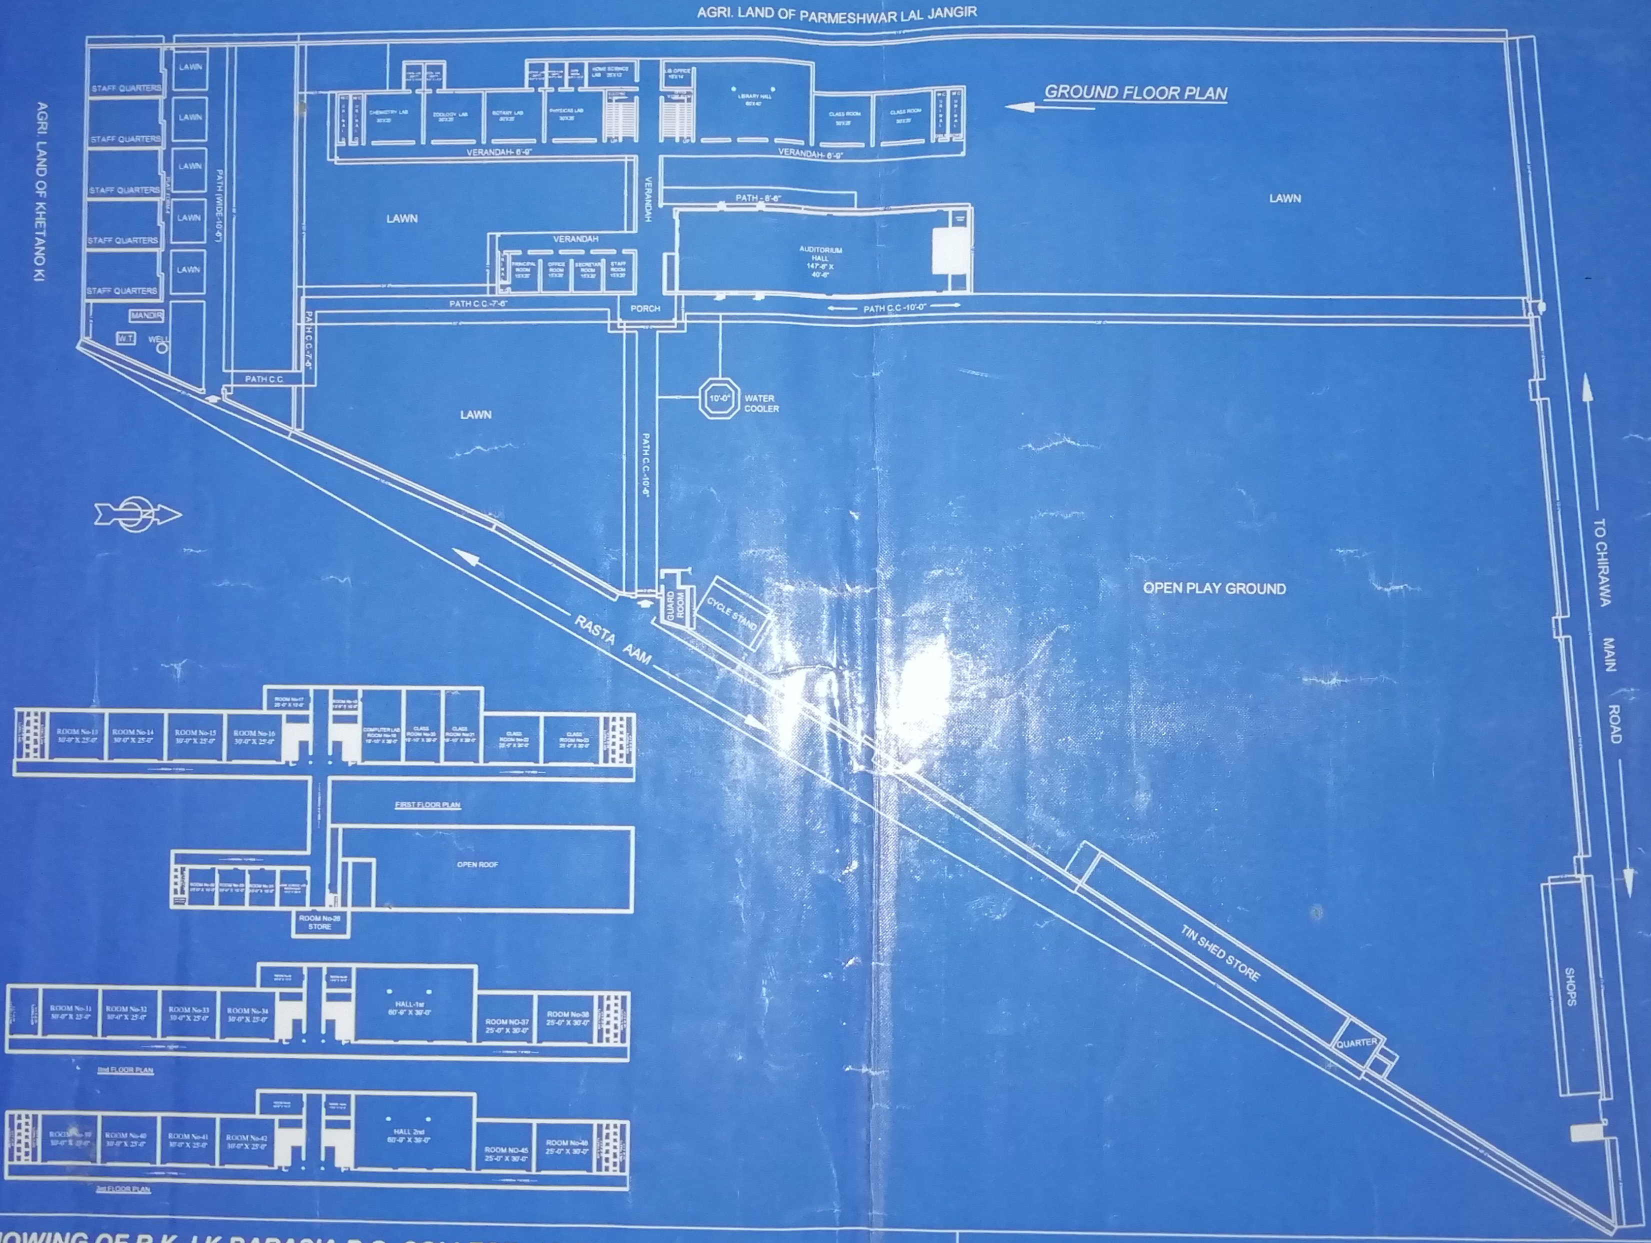
AGRI. LAND OF PARMESHWAR LAL JANGIR
GROUND FLOOR PLAN
AGRI. LAND OF KHETANO KI
STAFF QUARTERS
STAFF QUARTERS
STAFF QUARTERS
STAFF QUARTERS
STAFF QUARTERS
LAWN
LAWN
LAWN
LAWN
LAWN
MANDIR
W.T.
WELL
PATH (WIDE-10'-6")
PATH C.C.
PATH C.C.-7'-6"
CHEMISTRY LAB
ZOOLOGY LAB
BOTANY LAB
PHYSICAS LAB
HOME SCIENCE LAB
LAB OFFICE
LIBRARY HALL
CLASS ROOM
CLASS ROOM
VERANDAH- 6'-9"
VERANDAH- 6'-9"
VERANDAH
VERANDAH
LAWN
LAWN
LAWN
PATH - 8'-6"
AUDITORIUM HALL 147'-8" X 40'-6"
PORCH
PATH C.C.-10'-0"
PATH C.C.-10'-6"
10'-0"
WATER COOLER
GUARD ROOM
CYCLE STAND
RASTA AAM
OPEN PLAY GROUND
TO CHIRAWA MAIN ROAD
SHOPS
TIN SHED STORE
QUARTER
ROOM No-13 30'-0" X 25'-0"
ROOM No-14 30'-0" X 25'-0"
ROOM No-15 30'-0" X 25'-0"
ROOM No-16 30'-0" X 25'-0"
ROOM No-17 25'-0" X 12'-0"
COMPUTER LAB
CLASS
CLASS
CLASS
CLASS
FIRST FLOOR PLAN
OPEN ROOF
ROOM No-28 STORE
ROOM No-31 30'-0" X 25'-0"
ROOM No-32 30'-0" X 25'-0"
ROOM No-33 30'-0" X 25'-0"
ROOM No-34 30'-0" X 25'-0"
HALL-1st 60'-0" X 30'-0"
ROOM NO-37 25'-0" X 30'-0"
ROOM No-38 25'-0" X 30'-0"
IInd FLOOR PLAN
ROOM No-40 30'-0" X 25'-0"
ROOM No-41 30'-0" X 25'-0"
ROOM No-42 30'-0" X 25'-0"
HALL 2nd 60'-0" X 30'-0"
ROOM NO-45 25'-0" X 30'-0"
ROOM No-46 25'-0" X 30'-0"
3rd FLOOR PLAN

## PLAN SHOWING OF R.K.J.K BARASIA P.G. COLLEGE AT SURAJGARH,
## Distt.JHUNJHUNU (Raj.)

**TOTAL LAND AREA :-29242.15 sq.yds.**

By ARCHITECT MOHAMMAD ISLAM

**MOHAMMAD ISLAM**
Architect
(CA/2012/54416)

(रोहिताश कुमार)
सहायक अभियन्ता
सार्वजनिक निर्माण विभाग
उप खण्ड, सूरजगढ़

REFERENCE:-
EXISTING GROUND FLOOR PLINTH AREA:-(19330.35 square ft.)
EXIS.FIRST FLOOR PLINTH AREA:-(13105.292 square ft.
EXIS. IInd FLOOR PLINTH AREA:-(13105.292 square ft.)
EXIS.III FLOOR PLINTH AREA:-(13409.625 square ft.)